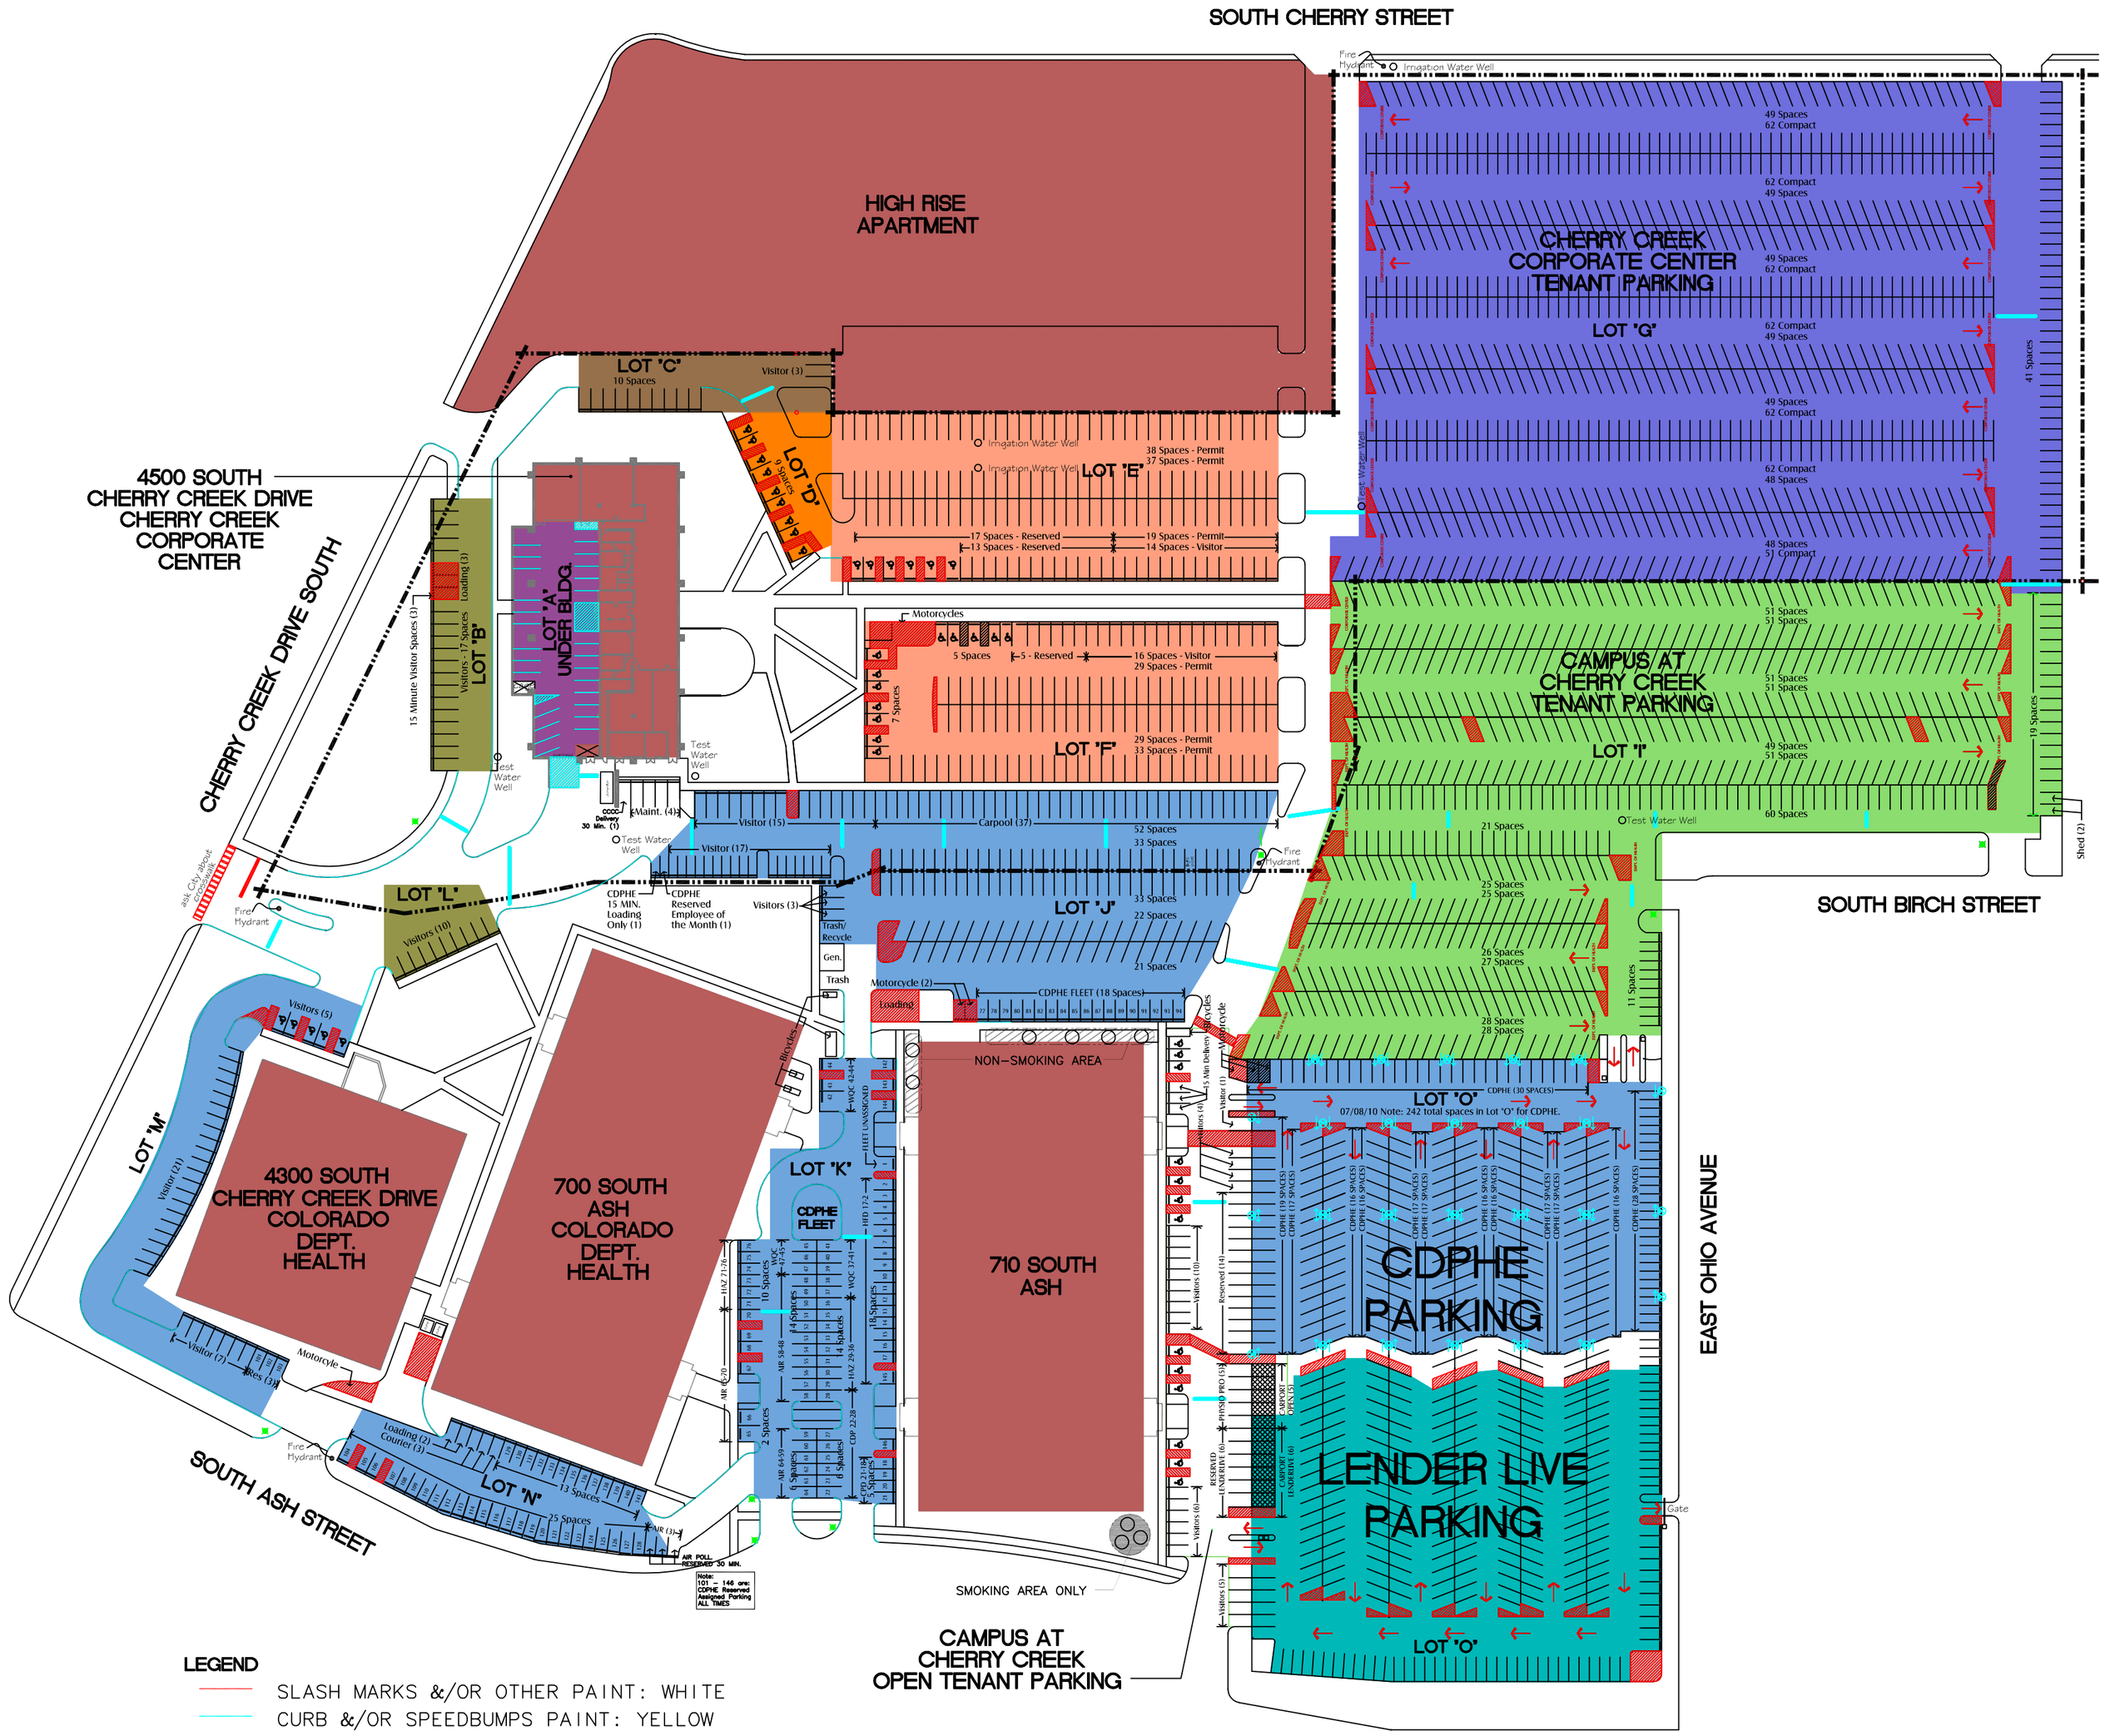

THE CAMPUS AT CHERRY CREEK

Parking Lot Plan

Not to Scale

July 20, 2010

kieding OFFICE ARCHITECTS

NORTH